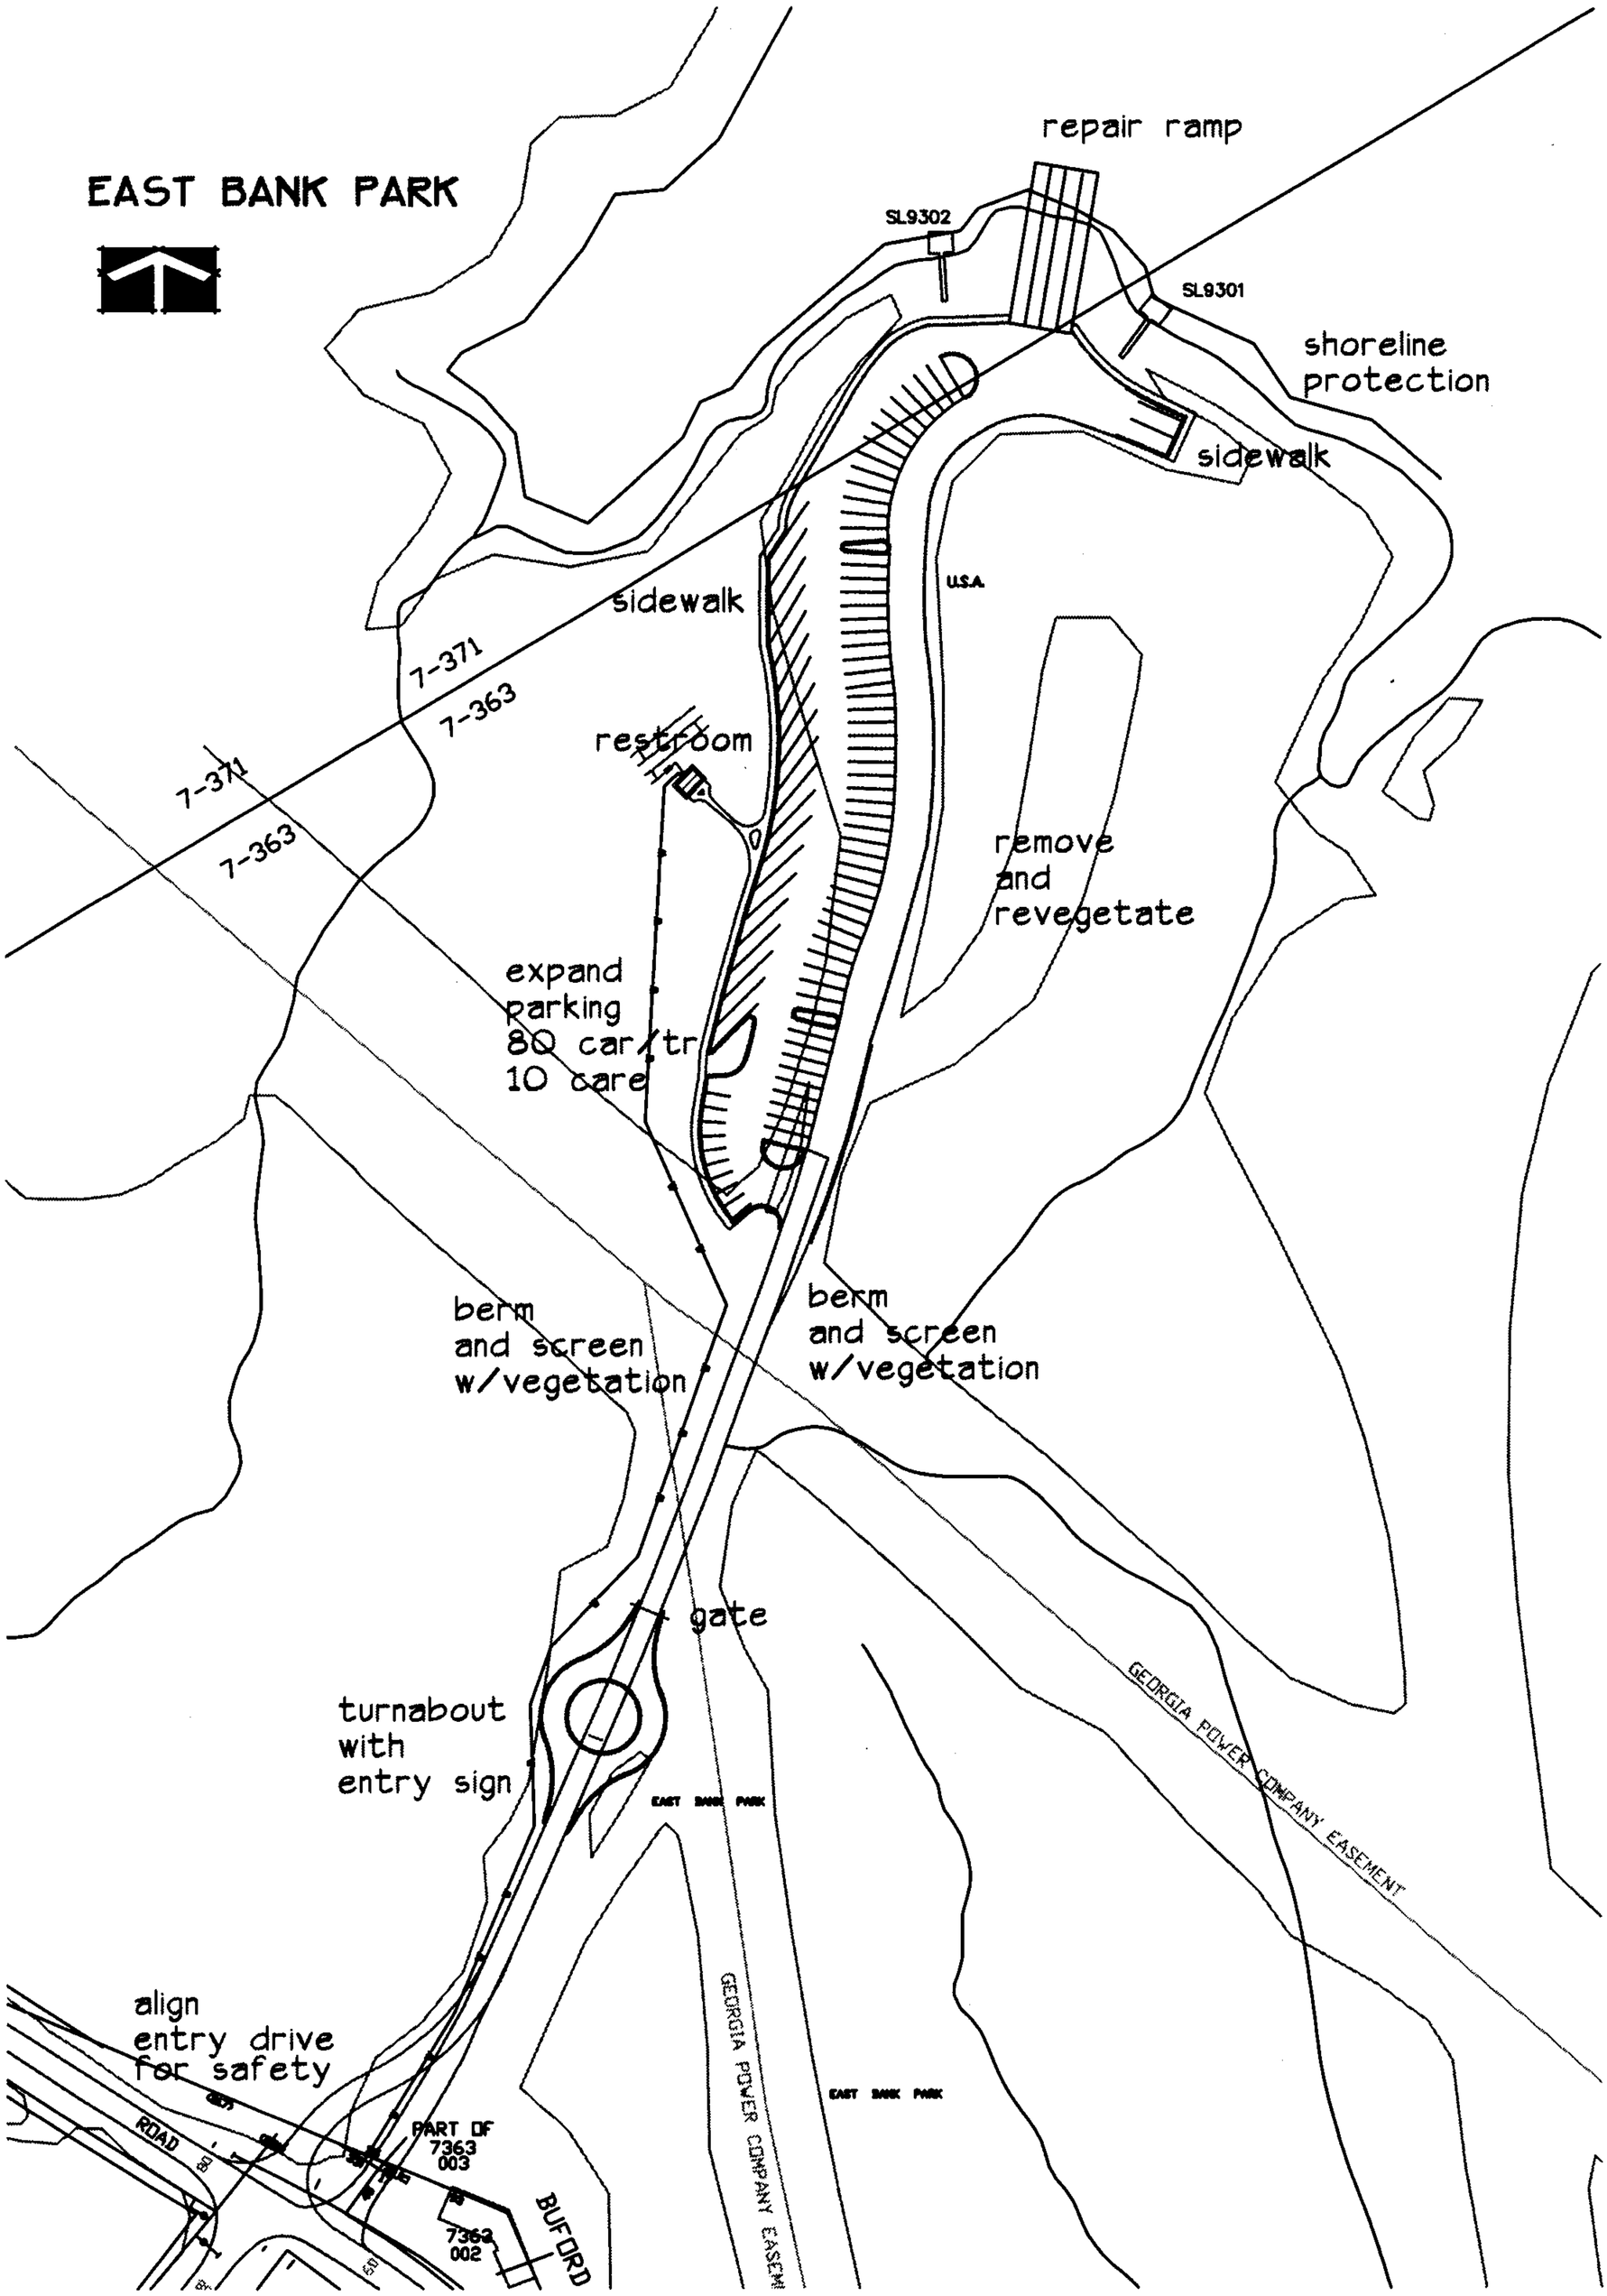
EAST BANK PARK
repair ramp
SL9302
SL9301
shoreline protection
sidewalk
U.S.A.
sidewalk
7-371
7-363
restroom
7-371
7-363
remove and revegetate
expand parking 80 car/tr 10 care
berm and screen w/vegetation
berm and screen w/vegetation
gate
turnabout with entry sign
GEORGIA POWER COMPANY EASEMENT
EAST BANK PARK
GEORGIA POWER COMPANY EASEMENT
EAST BANK PARK
align entry drive for safety
ROAD
PART OF 7363 003
7362 002
BUFORD